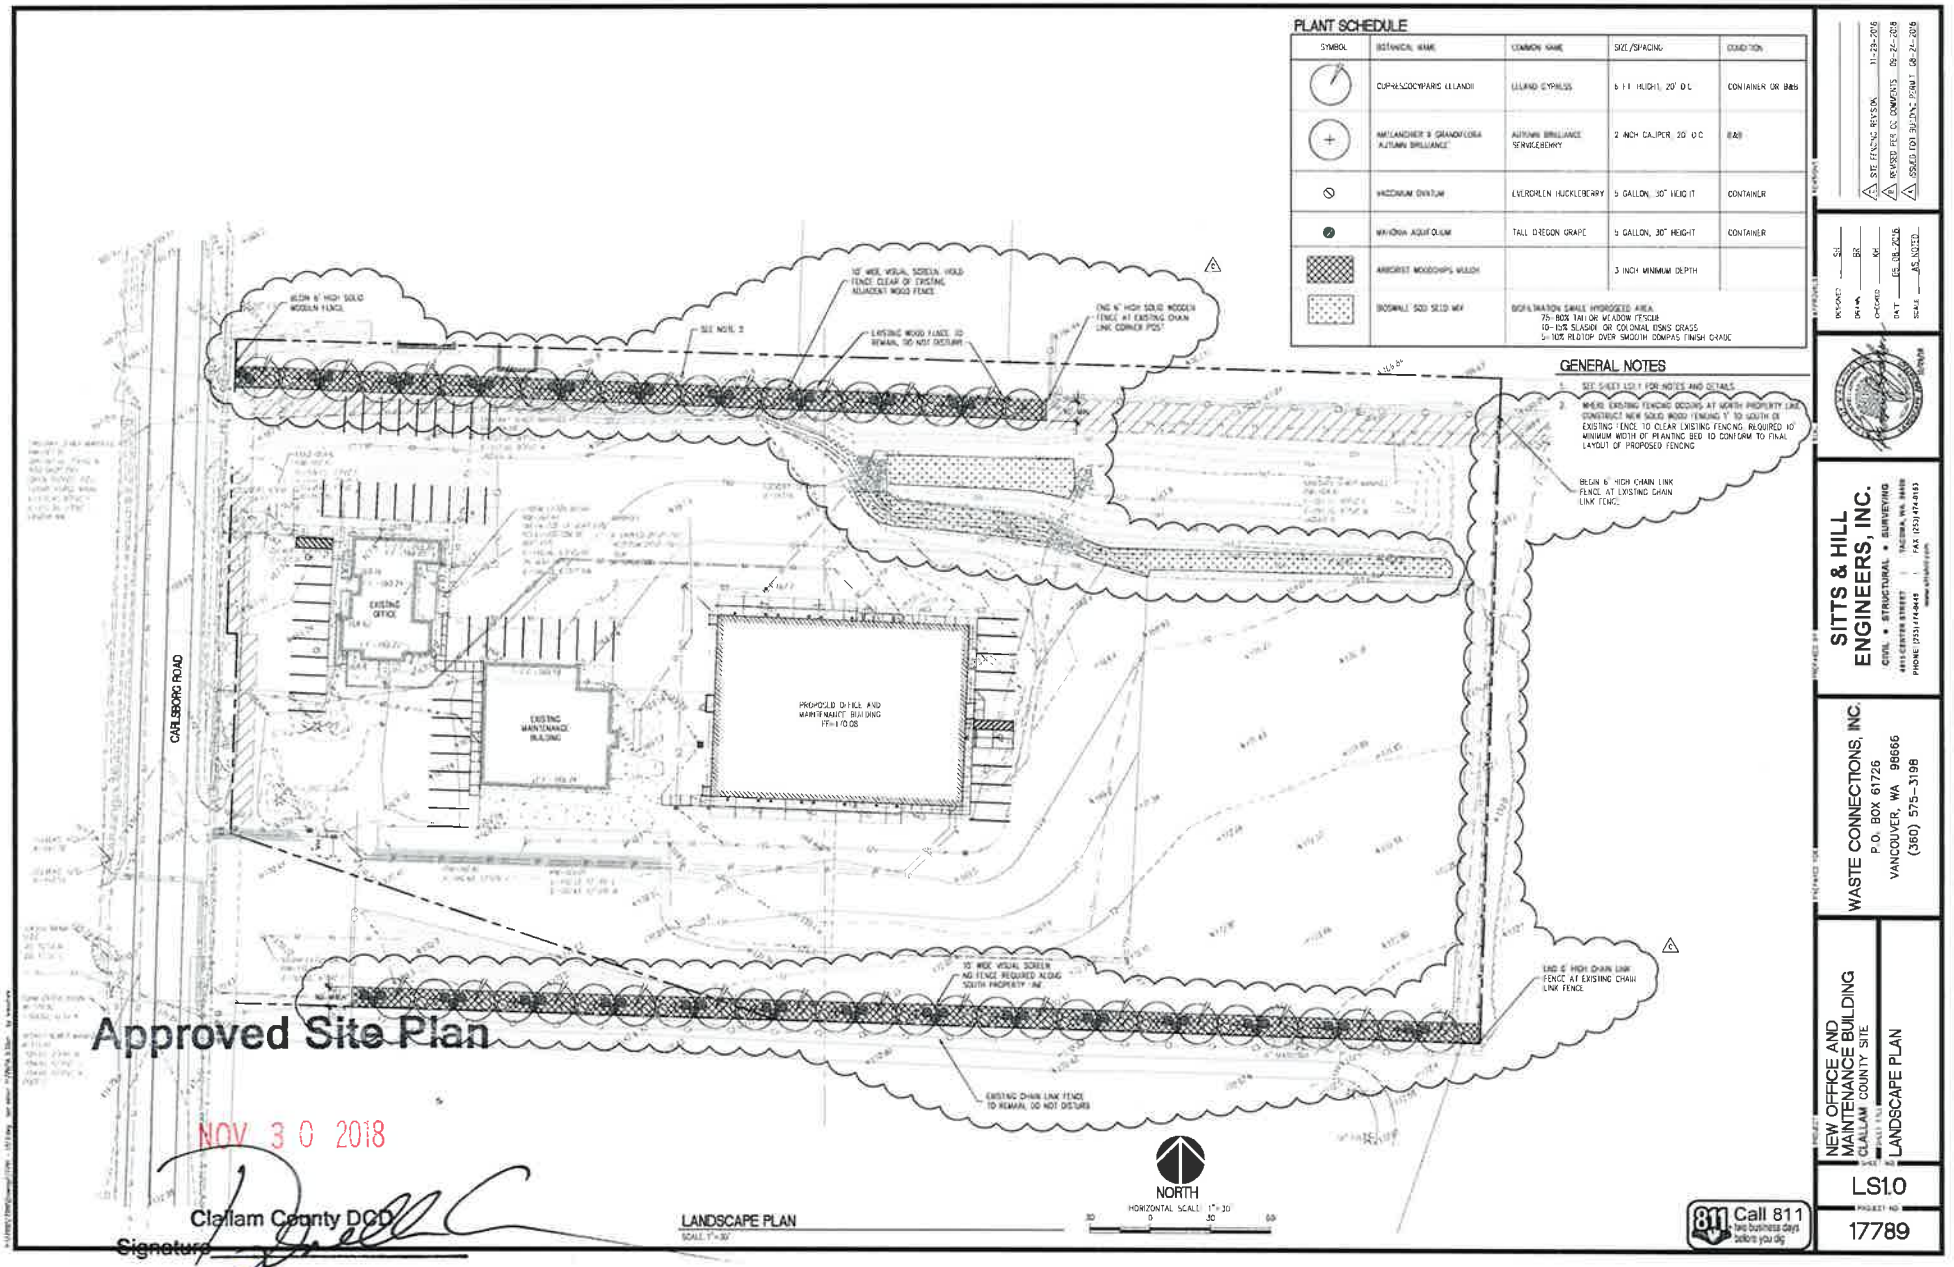


Approved Site Plan

NOV 30 2018

Clallam County DCD

Signature

FRONTAGE LANDSCAPING IS EXISTING AND EXCEEDS/MEETS CODE.